SCALE BAR (1:100) @ A1
0m 2m 4m 6m 8m 10m 20m

Scale Bar 1:50 @ A1
0m 1m 2m 3m 4m 5m

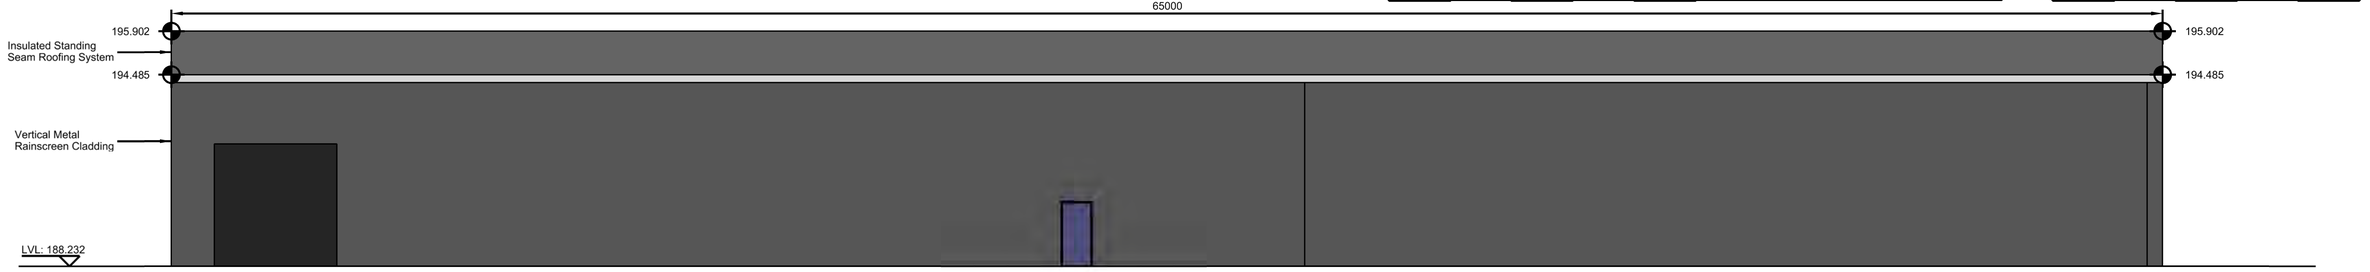

Wheel Lathe Shed - North Elevation
Scale 1:100

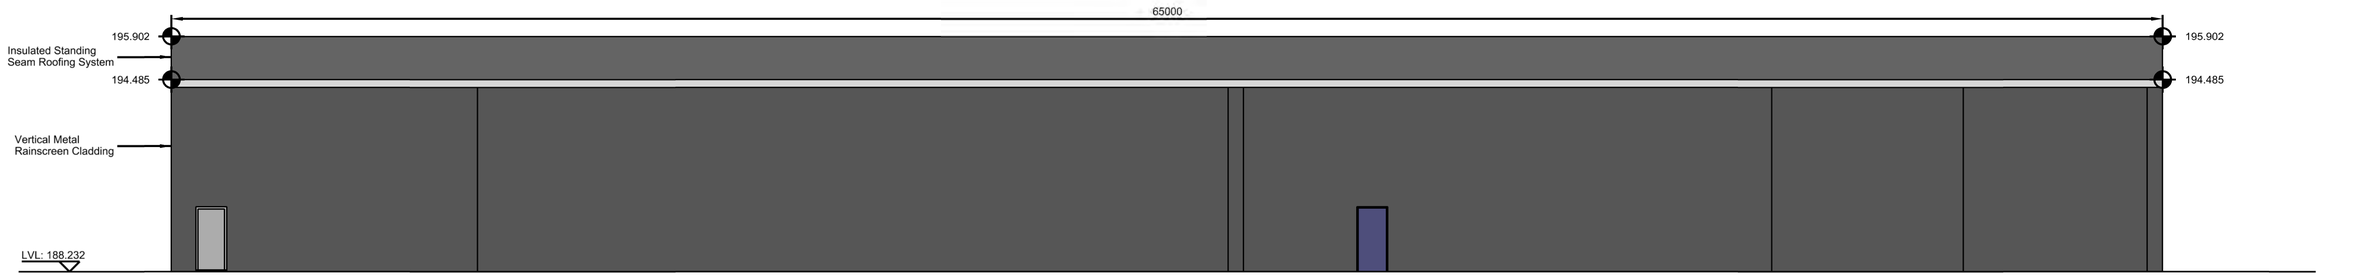

Wheel Lathe Shed - South Elevation
Scale 1:100

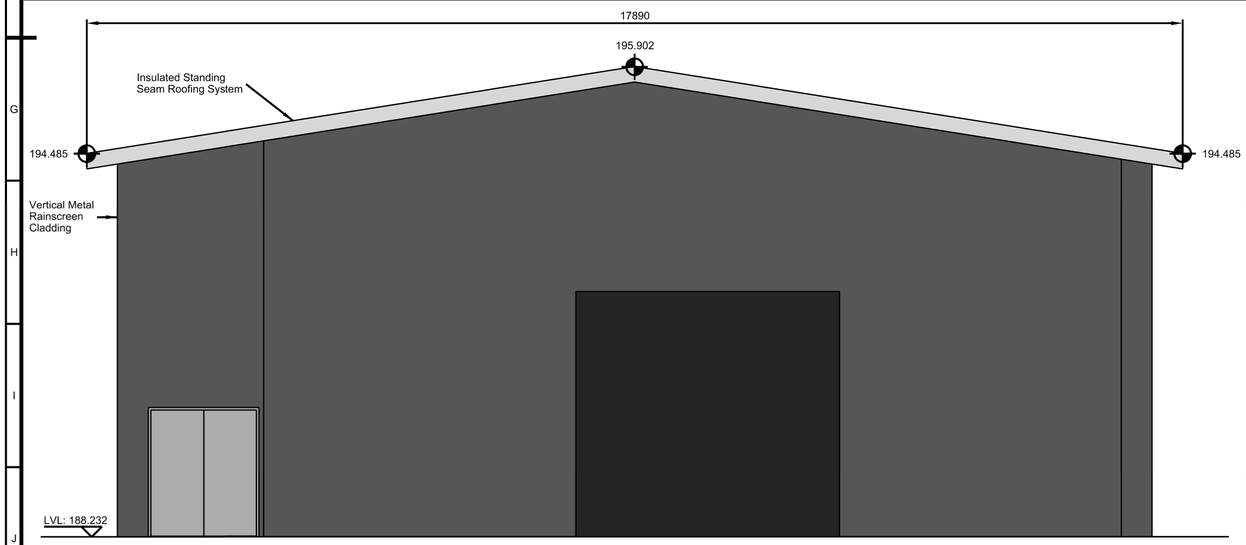

Wheel Lathe Shed - East Elevation
Scale 1:50

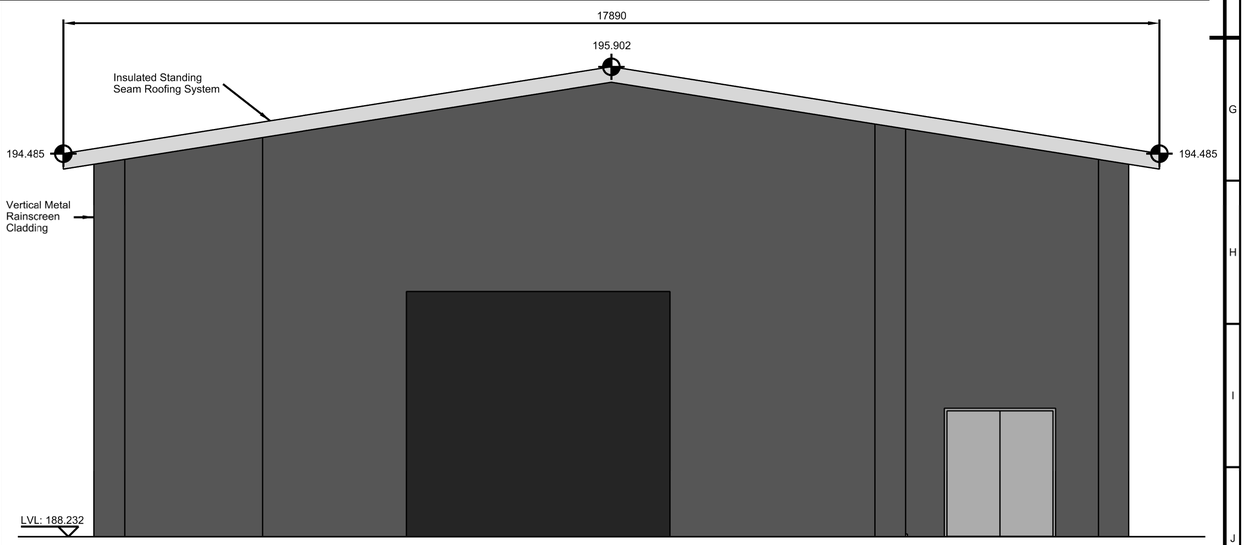

Wheel Lathe Shed - West Elevation
Scale 1:50

Key plan

Notes:
1. Wheel Lathe Shed walls to be constructed using vertical metal rainscreen cladding.
2. Wheel Lathe Shed roof to be constructed using insulated standing seam roofing system.

TFL RESTRICTED

Rev.	Date	Purpose / Description	Drawn	T. Checked	T. Approved	P. Approved	Authorised
P01.1	2021/09/23						

Project: DEPOT MODERNISATION
Originator: TRANSPORT FOR LONDON
Location: COCKFOSTERS DEPOT
Asset Classification: PREMISES
Lifecycle: CONCEPT DESIGN
Suitability: S0 NON-VERIFIED DATA

Title: PICCADILLY LINE UPGRADE
COCKFOSTERS DEPOT
WHEEL LATHE SHED
EXTERNAL ELEVATIONS

Transport for London

Drawing Number: UIP3230-TFL-PRM-PD012-DRG-AR-00004
Rev.: P01.1

WORK IN PROGRESS

Pen Table : C:\Users\Henry\Desktop\TFL_PDF.tbl
Published by : Henry at : 28/09/2021 File name : UIP3230-TFL-PRM-PD012-DRG-AR-00004.dgn
A 1