Transport and Works Act 1992

Northern Line Extension to Battersea Order

LONDON BOROUGHS OF WANDSWORTH, LAMBETH AND SOUTHWARK

Sheet No. 1

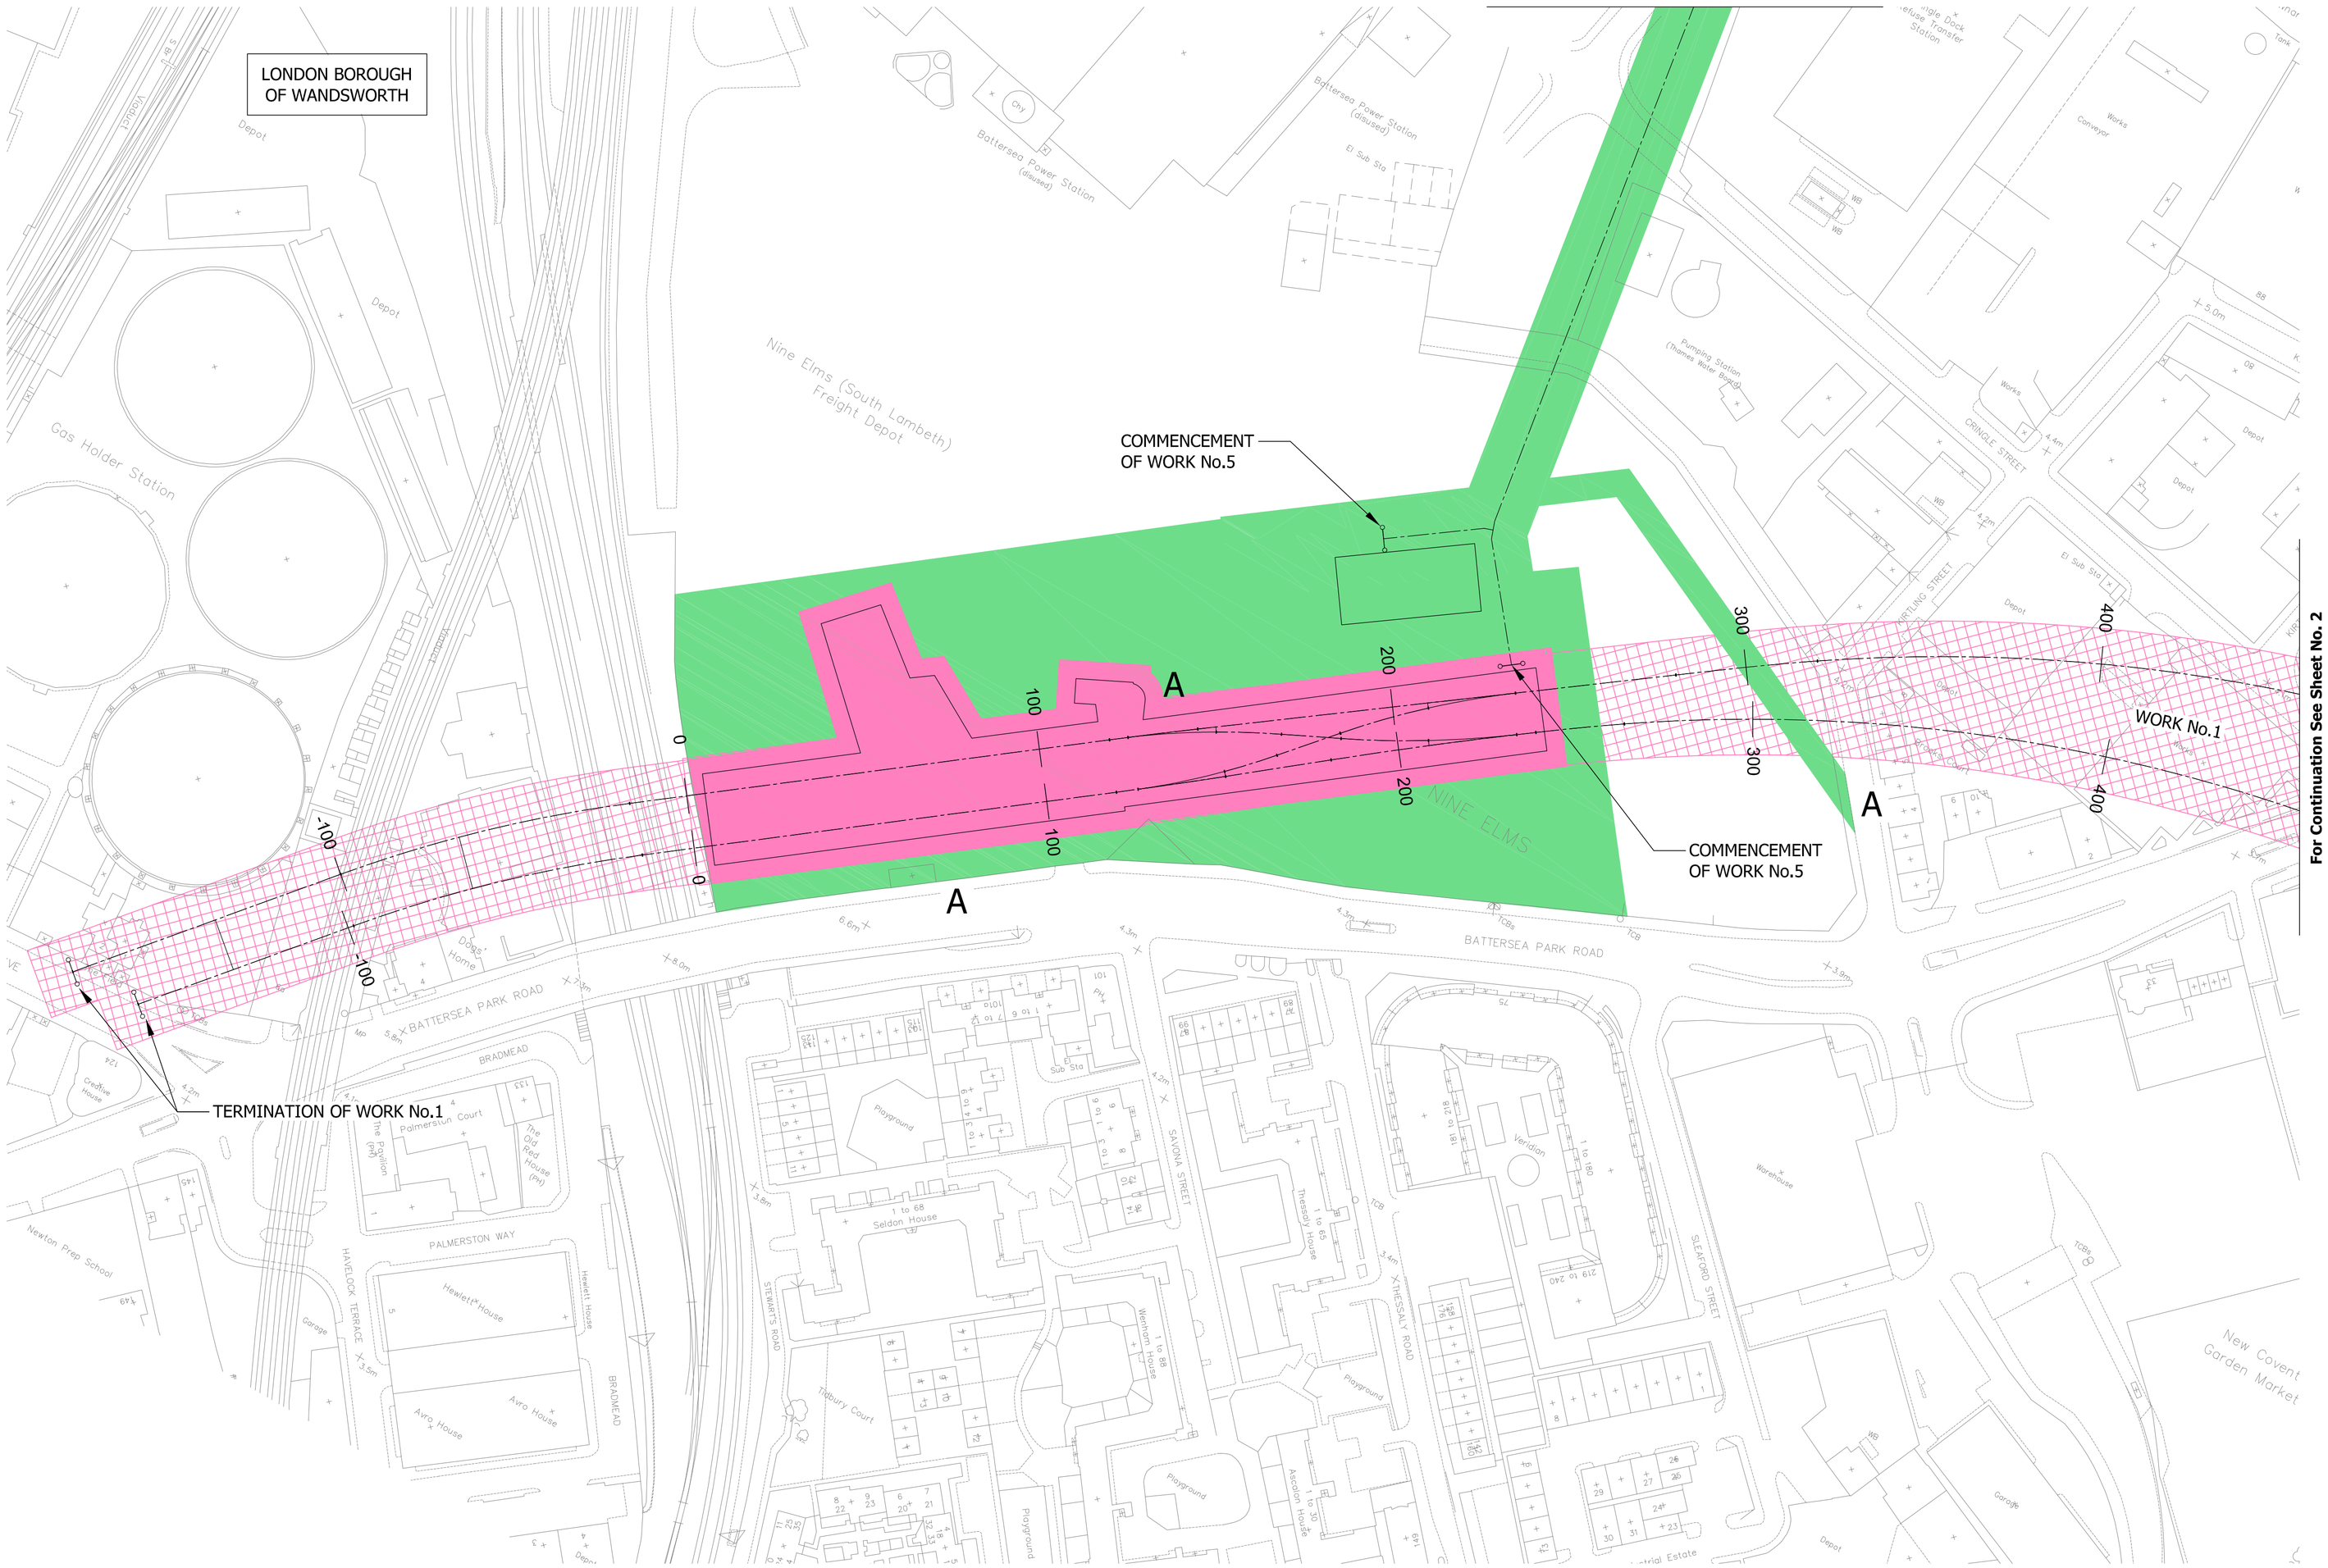

KEY

- LIMITS OF DEVIATION OF LAND TO BE ACQUIRED OR USED (SUBSOIL ONLY)
- LIMITS OF DEVIATION OF ADDITIONAL LAND TO BE USED (SUBSOIL ONLY)
- LIMITS OF DEVIATION OF LAND TO BE ACQUIRED OR USED
- LIMITS OF LAND TO BE USED TEMPORARILY
- LIMITS OF LAND FOR SAFEGUARDING WORKS
- LIMIT OF SCHEDULED WORK
- A — ACCESS TO BE PROVIDED OR IMPROVED
- Tx — TEMPORARY STOPPING UP OF ROAD
- CENTRELINE OF SCHEDULED WORKS
- BOROUGH BOUNDARY
- ROUTE OF FOOTPATH TO BE DIVERTED

For Continuation See Sheet No. 2

DRAFT

02.11.2012

PLAN

25 0 25 50 75 100 125 metres

HORIZONTAL SCALE FOR PLAN 1:1250 @ A1

Based on Ordnance Survey Digital Data with the permission of H.M.S.O. ©
Crown Copyright and database rights Ordnance Survey 100035791 / 035