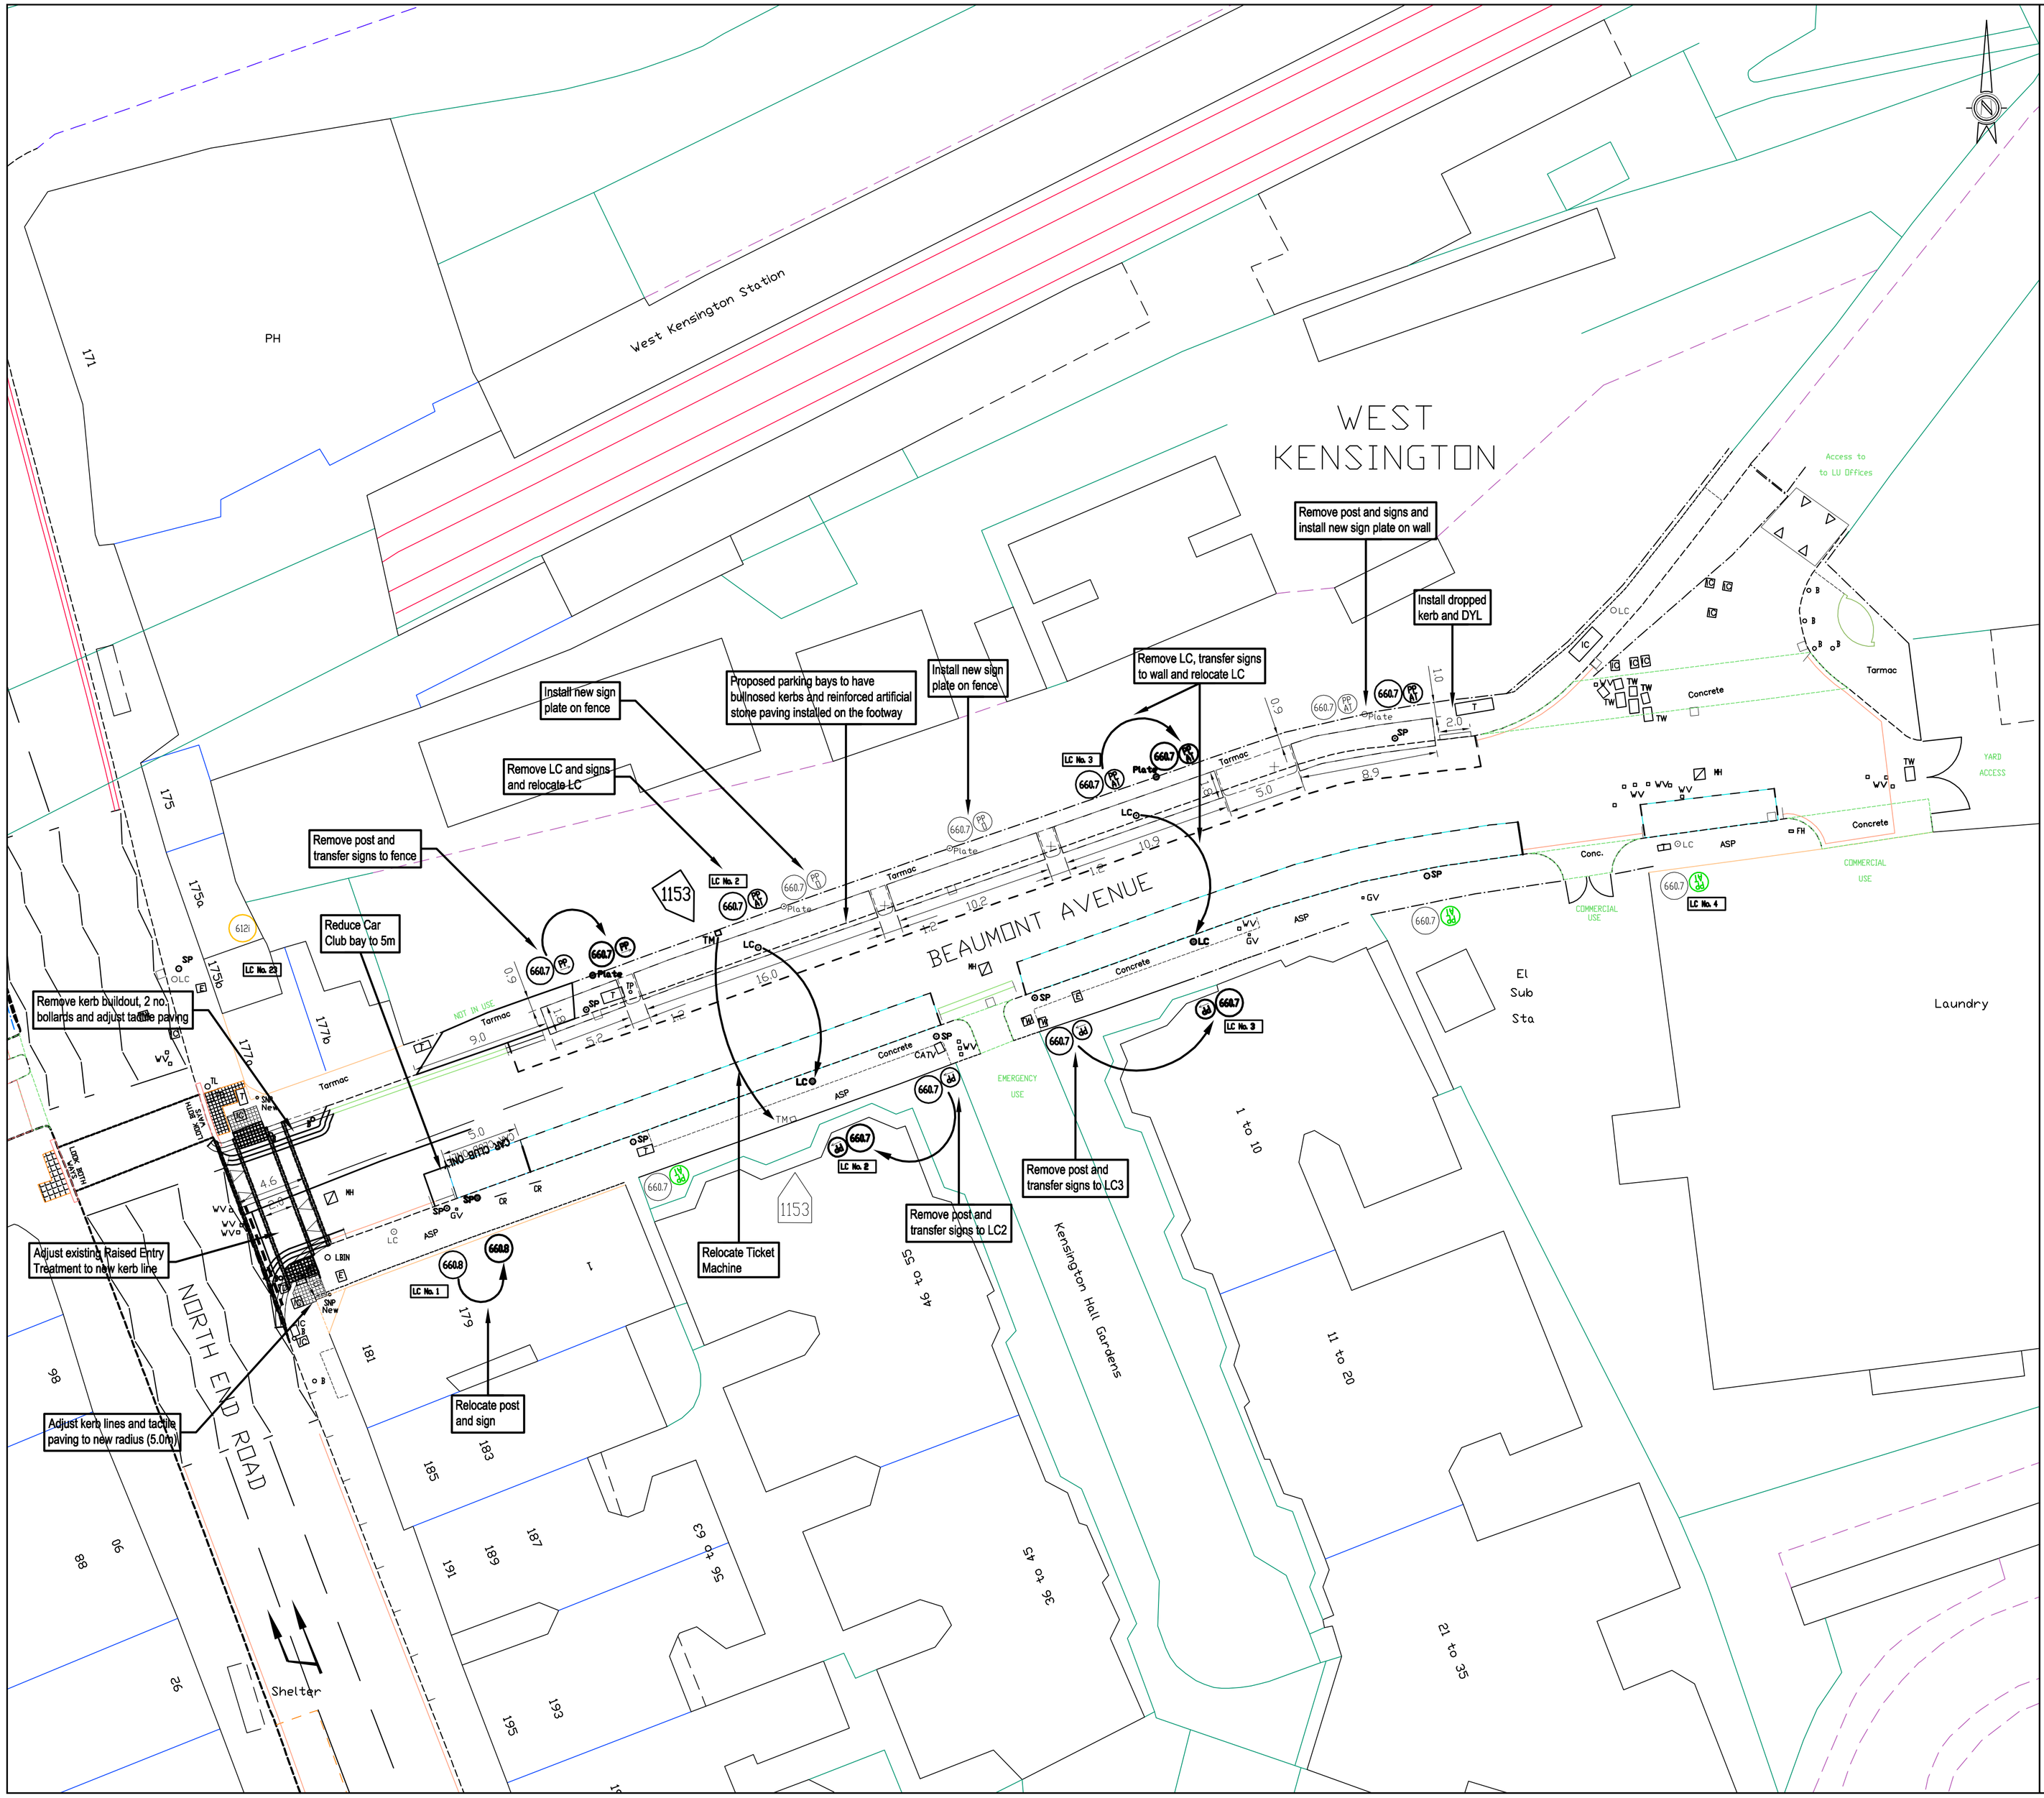

LEGEND

- Automatic Public Convenience
- BCH Barclays Cycle Hire
- BB Belisha Beacon
- B Bollard
- BS Bus Shelter
- CATV Cabinet Cable TV
- T Cabinet Telecom
- TSC Cabinet Traffic Signal
- UCAB Cabinet Unspecified
- CCTV Cover
- CCTV CCTV Camera
- CIC Central Island Column
- Coal Coal Chute Cover
- CB Collapsible Bollard (Non Illuminated)
- CSB Collapsible Bollard (Solar Powered)
- Crossover
- CR Cycle Rack
- Dog Bin Dog Bin
- Dropped Kerb
- EFP Electric Feeder Pillar
- FH Fire Hydrant
- F/C Privately Maintainable Footway
- GV Gas Valve
- Guard Railing
- Gully
- Gum Gum Box
- IB Illuminated Bollard
- CATV Inspection Cover (Cable TV)
- E Inspection Cover (Electric)
- T Inspection Cover (Telecom)
- TB Inspection Cover (Traffic Directive)
- IC Inspection Cover (Unspecified)
- LC No. 1 LC Lamp Column
- LBOX Letter Box
- LBIN Litter Bin
- LOADING Loading Restriction Blips
- MH Manhole (Square)
- MH Manhole (Circle)
- Parking Bay
- PDU Pedestrian Demand Unit
- RB Road Bollard
- Road Hump/ Raised Entry Treatment
- SV Sewer Vent (Surface)
- SV Sewer Vent (Upstanding)
- SP Signpost
- Speed Cushion
- SNP Street Name Plate on Posts
- SNP New Street Name Plate on Wall
- Tactile Paving
- TP Telegraph Pole
- TCB Telephone Call Box
- TW Thames Water Bollard
- 1 TM Ticket Machine
- TL Traffic Lights
- Tree
- WV Water Valve
- Yellow Line
- Single Yellow Line with Terminal
- Double Yellow Line with Terminal
- 616 Traffic Sign – Illuminated
- 636P Traffic Sign – Police Flap Sign for Football Matches
- 664 Traffic Sign
- PP Parking Place Sign
- PB Parking Bay Sign – Disabled
- D Parking Bay Sign – Doctor

DESIGN KEY

- Proposed Parking / Loading Bay
- Parking / Loading Bay to be Removed
- All Proposed Detail Shown in Red
- **All Detail to be Removed Shown in Green**
- SPO Proposed Sign Post
- 666.7 Proposed Sign
- 666 Proposed Illuminated Sign
- PP A1 PP PP SB Proposed Parking Place Sign
- SPO Remove Sign Post
- 666.7 Remove Sign
- 666 Remove Existing Illuminated Sign
- PP A1 PP PP SB Remove Parking Place Sign
- SPO Relocate Existing Sign Post
- 666.7 Relocate Existing Sign
- 666 Relocate Existing Illuminated Sign
- SB PP PP PP Relocate Existing Parking Place Sign
- SPO Replace Existing Sign Post
- 666.7 Replace Existing Sign
- 666 Replace Existing Illuminated Sign
- PP PP PP SB Replace Existing Parking Place Sign

Devised and created by the Land & Asset Survey Team using CAD & GIS software. This drawing is Copyright.

© Crown copyright and database rights 2014 Ordnance Survey Licence No. LA100019223

FS 32265

Revisions

Notes	Date	Rev.	Init.
Design transferred onto site survey (80188/4)	Jan. '14	A	CEP
Dimensions added	Feb. '14	B	CEP
Layout amended by WSP	Feb. '14	C	AIM

	init.	date
surveyed	AH / CEP	Jan. '14
levelled	AH / CEP	Jan. '14
designed	NH	Jan. '14
drawn / traced	CEP	Jan. '14
checked	WAS	Feb. '14
approved	AA	Feb. '14

Scale	Original Sheet Size
1 : 200	A1

HAMMERSMITH & FULHAM COUNCIL

TRANSPORT & TECHNICAL SERVICES

TOWN HALL, KING STREET
LONDON, W6 9JU
Telephone 020 8748 3020

PROJECT

EARLS COURT
REDEVELOPMENT
ENABLING WORKS

BEAUMONT AVENUE

PROPOSED DESIGN

Drawing Status: -

DWG No. 80188/3

rev. C